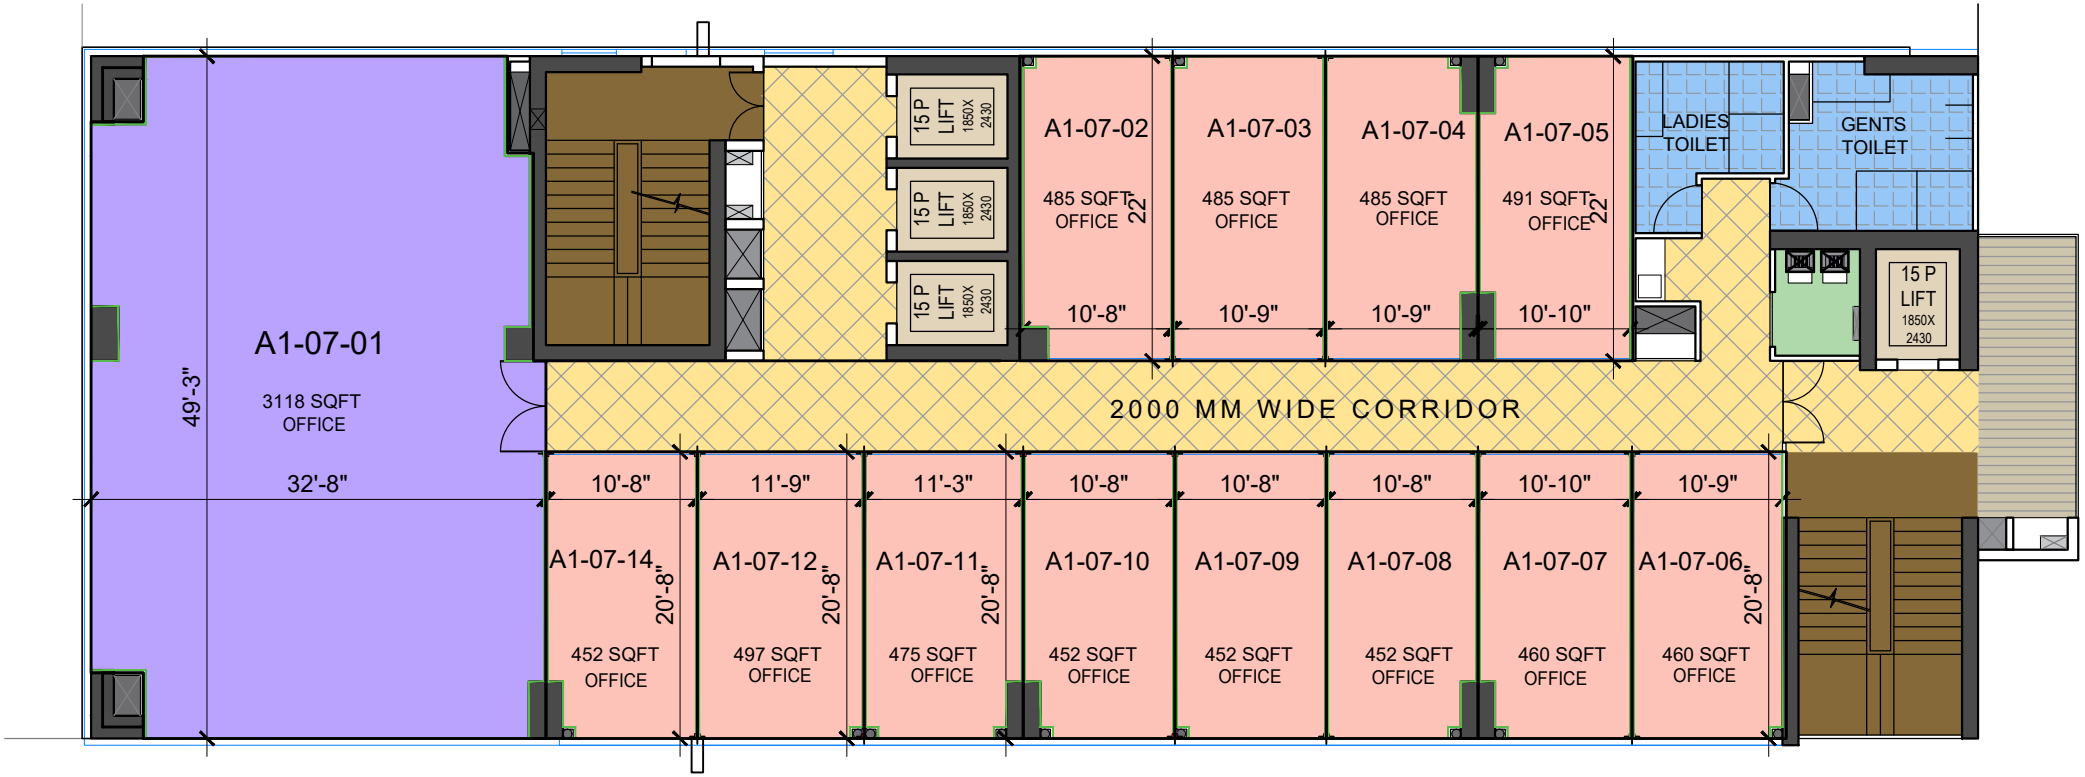

PROPOSED TYPICAL FLOOR PLAN_R0

N